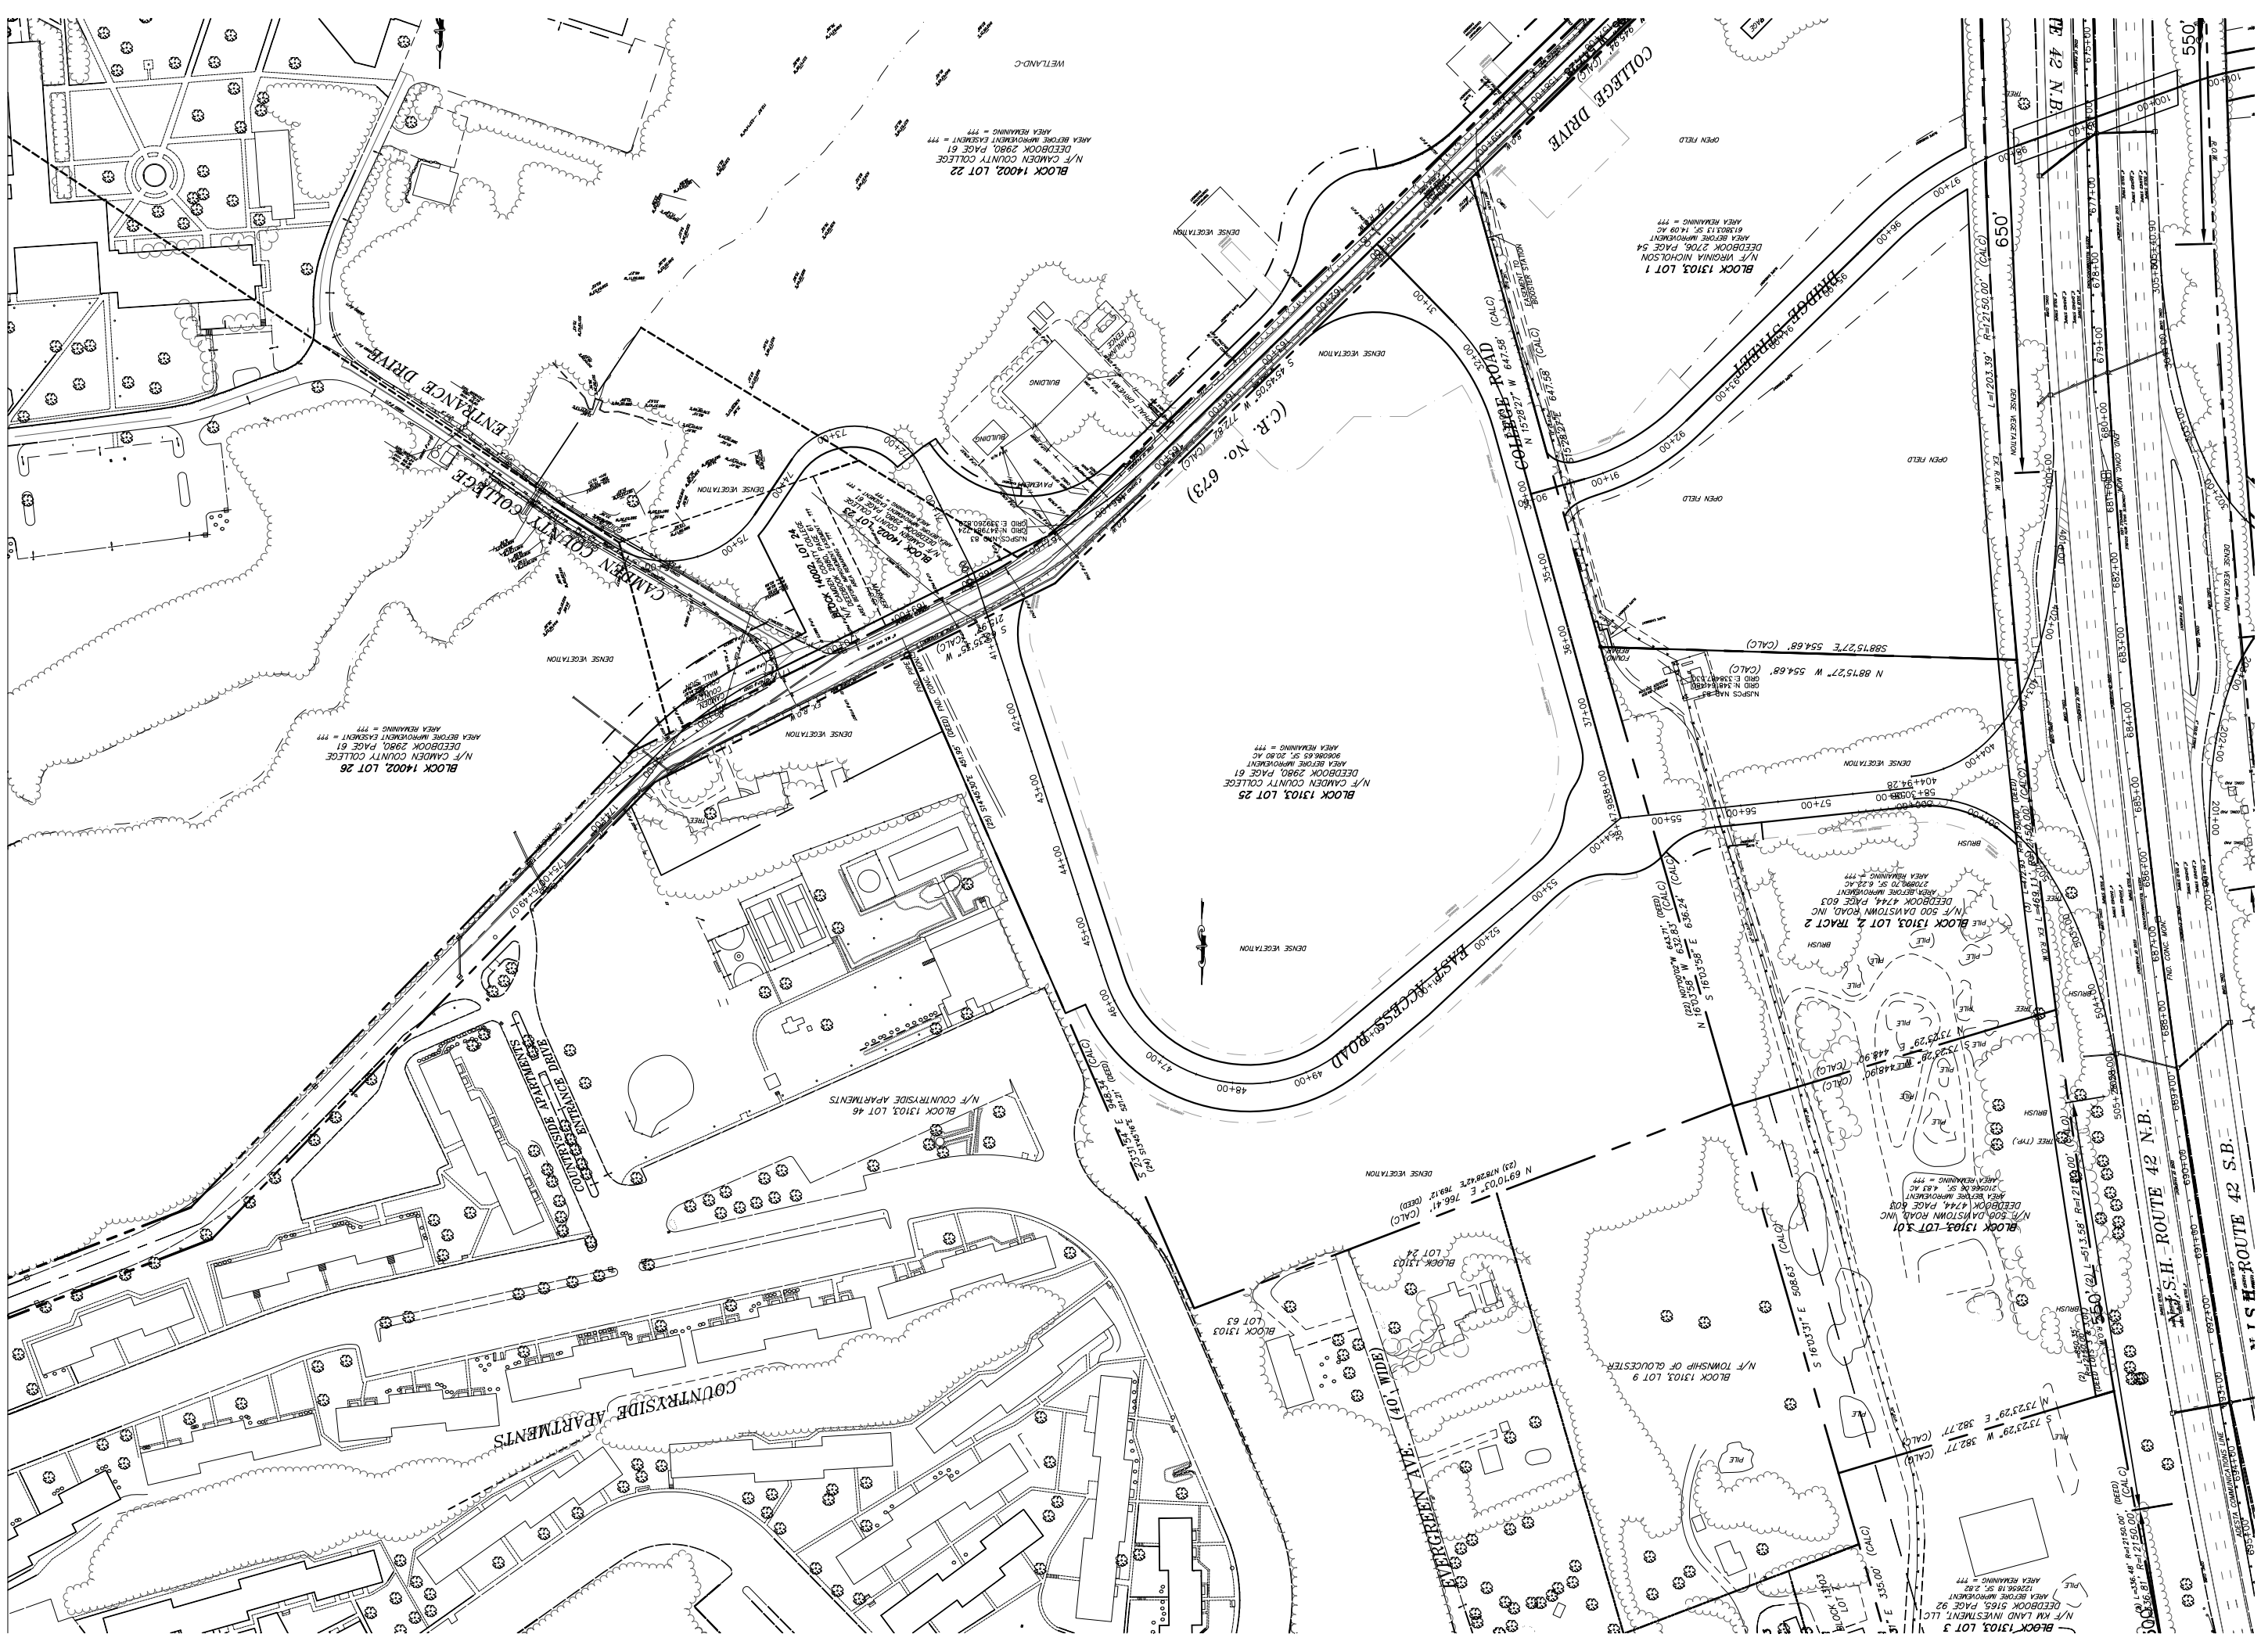
COLLEGE DRIVE
COLLEGE ROAD
CAMDEN COUNTY COLLEGE
ENTRANCE DRIVE
COUNTRYSIDE APARTMENTS
COUNTRYSIDE ENTRANCE DRIVE
EVERGREEN AVE. (40' WIDE)
EAST ACCESS ROAD
N.J.S.H. ROUTE 42 N.B.
N.J.S.H. ROUTE 42 S.B.
(C.R. No. 673)
BLOCK 1400.2, LOT 22
N/F CAMDEN COUNTY COLLEGE
DEED BOOK 2980, PAGE 61
AREA BEFORE IMPROVEMENT EASEMENT = ???
AREA REMAINING = ???
BLOCK 1400.2, LOT 26
N/F CAMDEN COUNTY COLLEGE
DEED BOOK 2980, PAGE 61
AREA BEFORE IMPROVEMENT EASEMENT = ???
AREA REMAINING = ???
BLOCK 1400.2, LOT 24
N/F CAMDEN COUNTY COLLEGE
DEED BOOK 2980, PAGE 61
AREA BEFORE IMPROVEMENT EASEMENT = ???
AREA REMAINING = ???
BLOCK 1400.2, LOT 23
N/F CAMDEN COUNTY COLLEGE
DEED BOOK 2980, PAGE 61
AREA BEFORE IMPROVEMENT EASEMENT = ???
AREA REMAINING = ???
BLOCK 1303, LOT 25
N/F CAMDEN COUNTY COLLEGE
DEED BOOK 2980, PAGE 61
906086.55 SF, 20.80 AC
AREA BEFORE IMPROVEMENT
AREA REMAINING = ???
BLOCK 1303, LOT 1
N/F VIRGINIA NICHOLSON
DEED BOOK 2706, PAGE 54
6136613.13 SF, 14.09 AC
AREA BEFORE IMPROVEMENT
AREA REMAINING = ???
BLOCK 1303, LOT 2 TRACT 2
(N/F 500 DAVISTOWN ROAD, INC
DEED BOOK 4744, PAGE 603
AREA BEFORE IMPROVEMENT
2708670 SF, 62.16 AC
AREA REMAINING = ???
BLOCK 1303, LOT 3
N/F KM LAND INVESTMENT, LLC
DEED BOOK 5165, PAGE 92
1235616 SF, 2.84
AREA REMAINING = ???
BLOCK 1303, LOT 24
BLOCK 1303, LOT 63
BLOCK 1303, LOT 9
N/F TOWNSHIP OF GLOUCESTER
BLOCK 1303, LOT 46
N/F COUNTRYSIDE APARTMENTS
BUILDING
PAVEMENT
OPEN FIELD
DENSE VEGETATION
WETLAND-C
BRUSH
TREE
PILE
FOUND #5 REBAR
FOUND #5 REBAR W/ CAP
NJSPCS NAD-83
GRID N: 348164.660
GRID E: 1384621.530
NJSPCS NAD-83
GRID N: 347987.524
GRID E: 1385260.824
S 88°15'27" E 554.68' (CALC)
N 88°15'27" W 554.68' (CALC)
S 73°23'29" W 382.77' (CALC)
N 73°23'29" E 382.77' (CALC)
S 16°03'31" E 508.63' (CALC)
N 69°10'03" E 766.41' (CALC)
(23) N18°28'42"E 768.12'
S 21°45'55" W 42.37' (CALC) (DEED)
S 25°55'48"E 42.37' (DEED)
S 16°03'58" E 636.24' (CALC)
N 16°03'58" W 624.83' (DEED)
(220) N20°08'36" W 624.83' (DEED)
S 73°23'29" E 448.90' (CALC)
N 73°23'29" W 448.90' (CALC)
R=2150.00' (CALC)
L=1203.39'
R=2150.00' (DEED)
L=536.48' R=2150.00' (DEED)
L=512.58' R=2150.00' (CALC)
L=536.48' R=2150.00' (DEED)
L=512.58' R=2150.00' (CALC)
650'
550'
350'
100+00
97+00
96+00
95+00
94+00
93+00
92+00
91+00
90+00
89+00
88+00
87+00
86+00
85+00
84+00
83+00
82+00
81+00
80+00
79+00
78+00
77+00
76+00
75+00
74+00
73+00
72+00
71+00
70+00
69+00
68+00
67+00
66+00
65+00
64+00
63+00
62+00
61+00
60+00
59+00
58+00
57+00
56+00
55+00
54+00
53+00
52+00
51+00
50+00
49+00
48+00
47+00
46+00
45+00
44+00
43+00
42+00
41+00
40+00
39+00
38+00
37+00
36+00
35+00
34+00
33+00
32+00
31+00
404+94.28
584+30.00